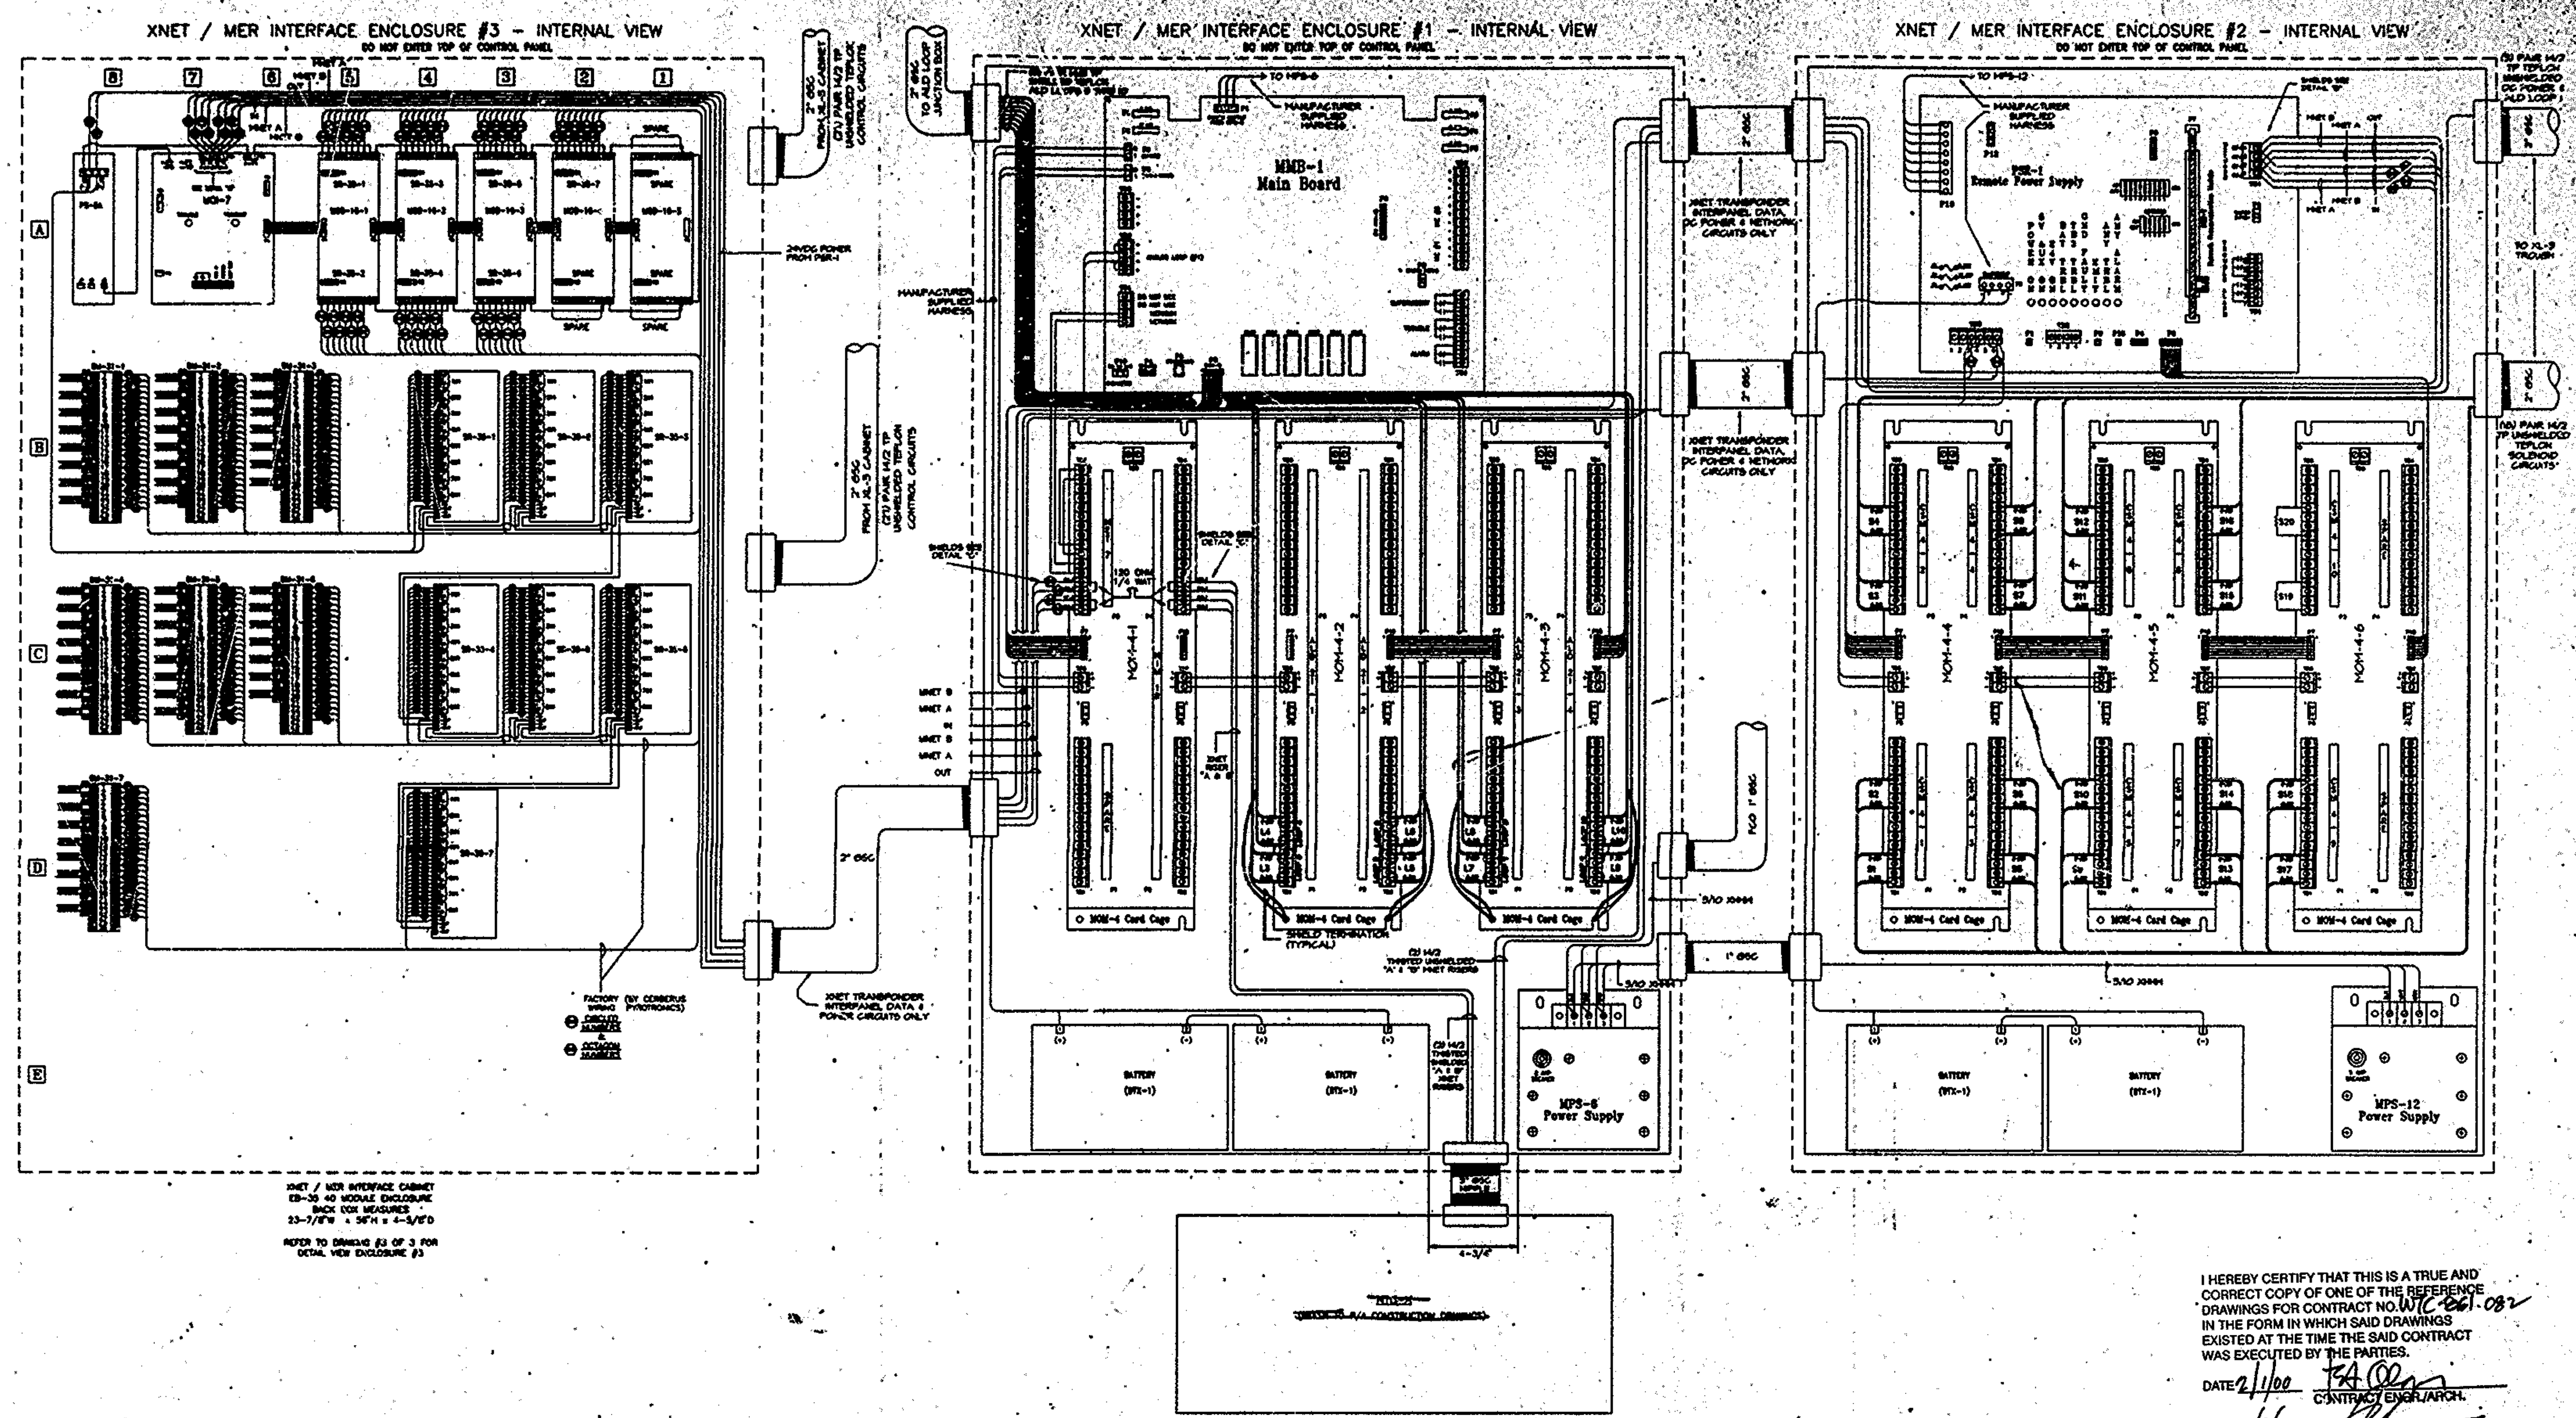

I HEREBY CERTIFY THAT THIS IS A TRUE AND CORRECT COPY OF ONE OF THE REFERENCE DRAWINGS FOR CONTRACT NO. WTC-861-082 IN THE FORM IN WHICH SAID DRAWINGS EXISTED AT THE TIME THE SAID CONTRACT WAS EXECUTED BY THE PARTIES.

DATE 2/1/00 ____ CONTRACT ENGR./ARCH.

DATE 2/3/00 ____ ENGINEERING PROGRAM MGR.

LEGEND

WIRING

NOTES

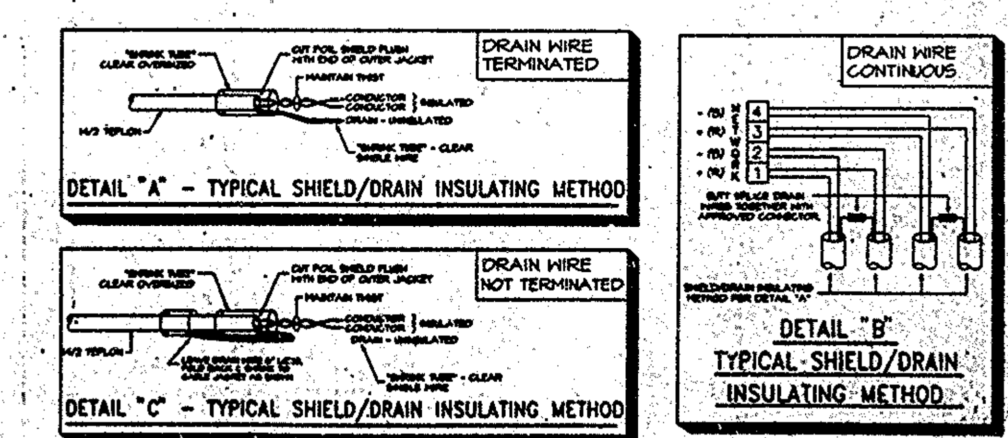

SIEMENS

Siemens Building Technologies, Inc.

FIRE ALARM SYSTEM
XL3 CONVERSION
PHASE III
1 WTC B6 LEVEL MER

DRAWN BY:	N.P.
SCALE:	NONE
DATE:	7/24/99
JOB NO:	101,994
CHECKED BY:	J.O.
SHEET NO.	MXL-NT-B6